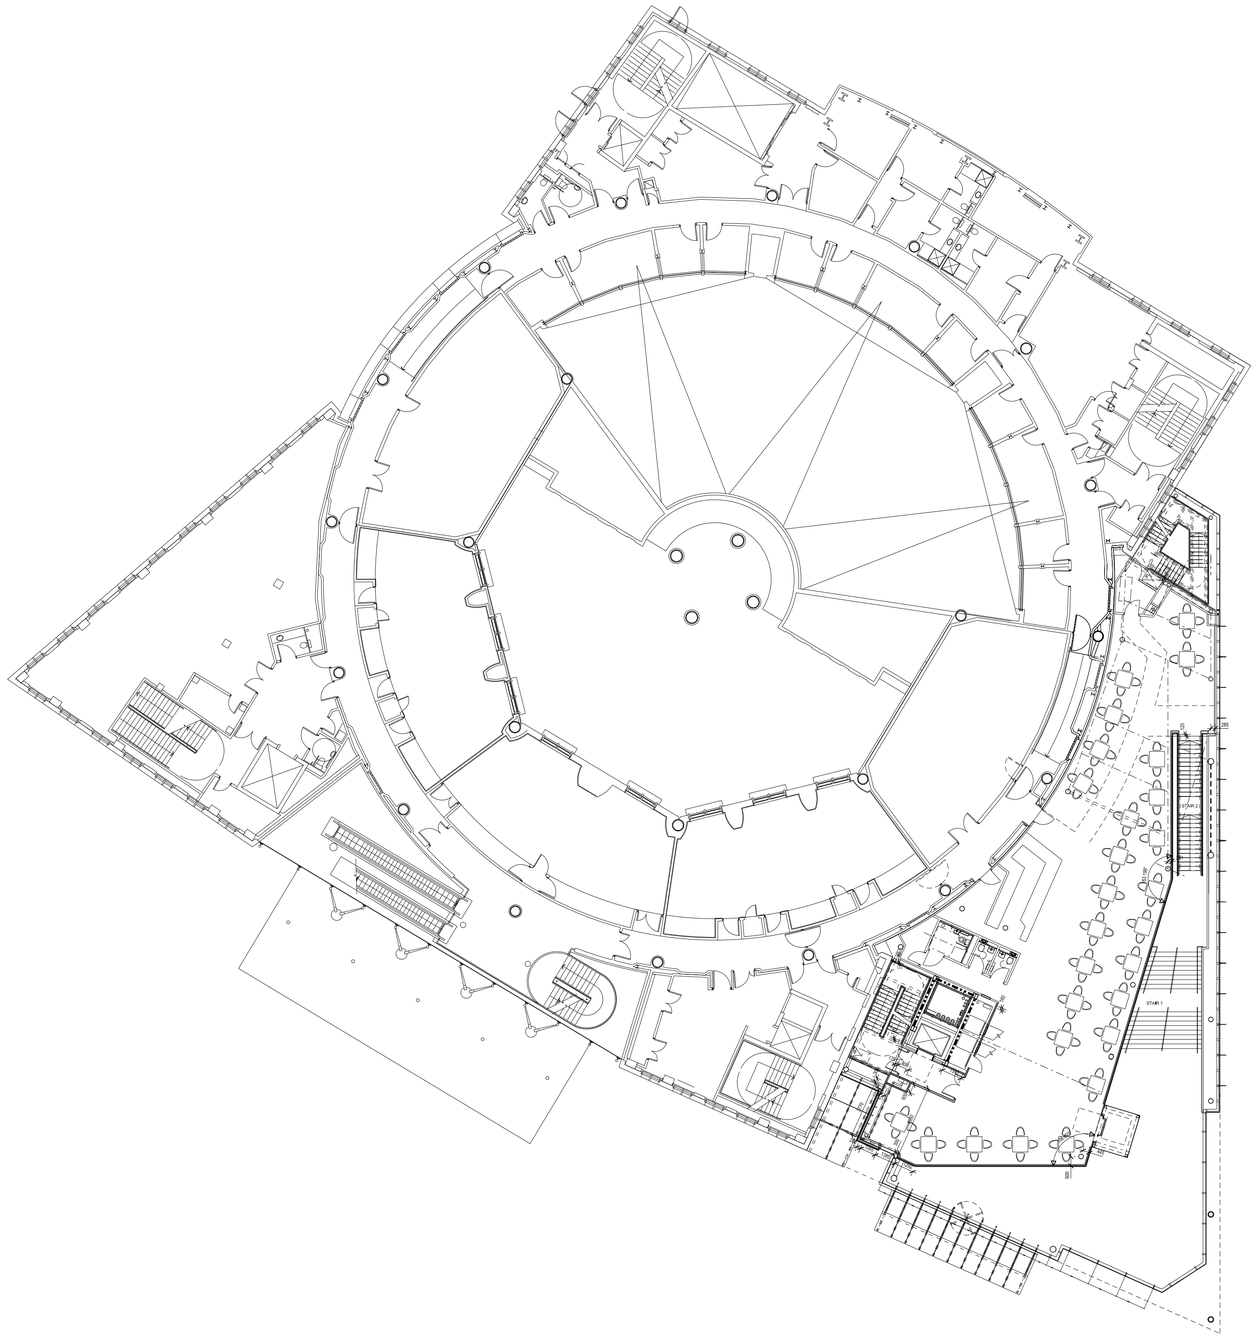

CLIENT LOGO

BUILDING DESIGN PARTNERSHIP SHALL HAVE NO RESPONSIBILITY FOR ANY USE MADE OF THIS DOCUMENT OTHER THAN FOR THAT WHICH IT WAS PREPARED AND ISSUED

ALL DIMENSIONS SHOULD BE CHECKED ON SITE.

DO NOT SCALE FROM THIS DRAWING.

ANY DRAWING ERRORS OR DIVERGENCES SHOULD BE BROUGHT TO THE ATTENTION OF BUILDING DESIGN PARTNERSHIP AT THE ADDRESS SHOWN.

REVISION	DESCRIPTION	DRAWN	CHECKED	DATE
	FIRST ISSUE	GF	LM	24.08.12

KEY PLAN

15 Exchange Place,
Glasgow,
G1 3AN
T +44 (0)141 227 7900
F +44 (0)141 227 7901
www.bdp.com

BDP.

PROJECT TITLE: EICC

PROJECT NUMBER: P2002877

DRAWING TITLE: EICC
LEVEL +1
PROPOSED GA PLAN

SCALE: 1:200 @A1

DATE: 23/07/2009

DRAWING NO.: (20)AP005

REVISION: -